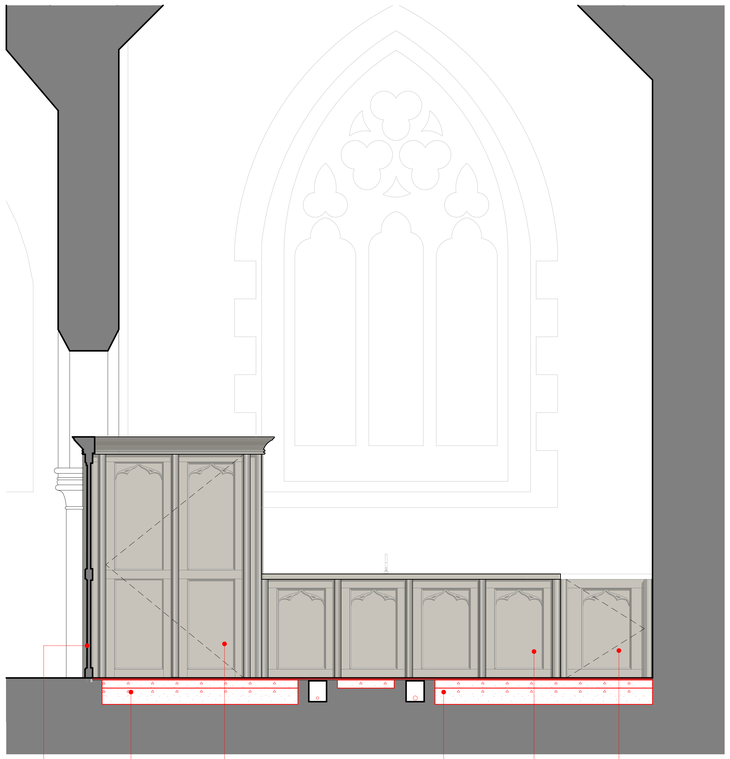

B Elevation 1:20

Existing section of Vestry screen retained in situ

Timber pew platforms removed and new limecrete slabs installed

Full height Vestry screen panels adpated to form new door to table store

New limecrete floor slab (see Heating Duct Details)

Vestry screen panels adapted to form cladding for servery front & gate

Hinged gate formed from existing panel (shown in closed position)

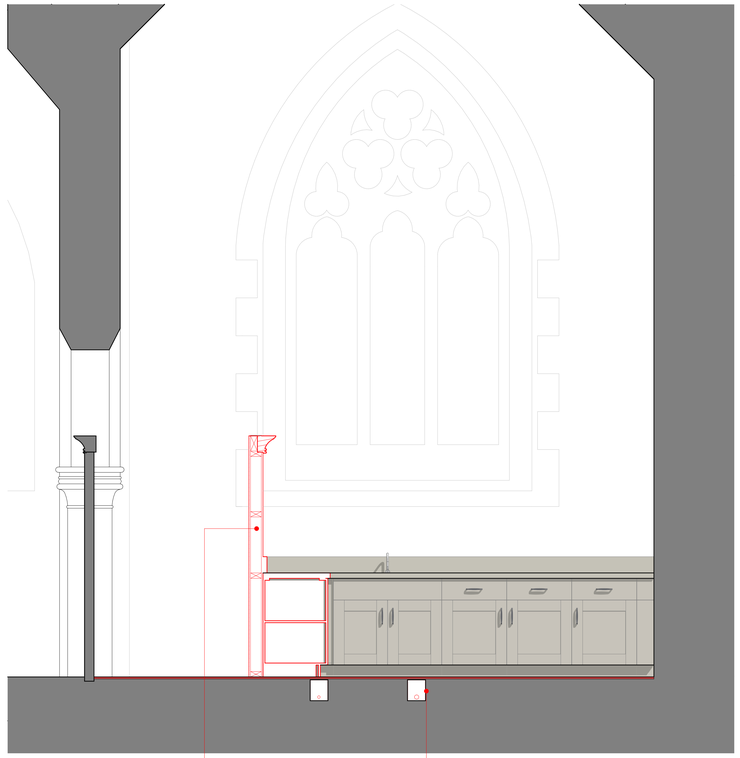

C Elevation 1:20

New partition seperating new kitchen area and table store constructed of 100x50mm treated SW studs faced with 18mm plywood and additionally 12mm plasterboard and skim on the kitchen side

Former heating trenches utilised for new water and drainage services

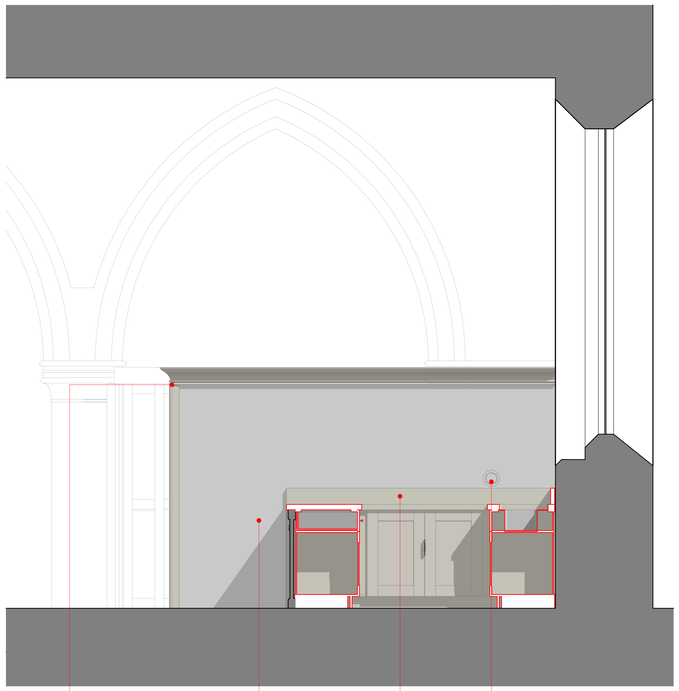

D Elevation 1:20

New European oak cornice to match existing profile.

Side return of new partition clad with plasterboard, skim and decorated to match other plastered walls

150mm upstand at rear of worktops

Wall mounted extract vent grille with flat ducting through stud wall to external grille

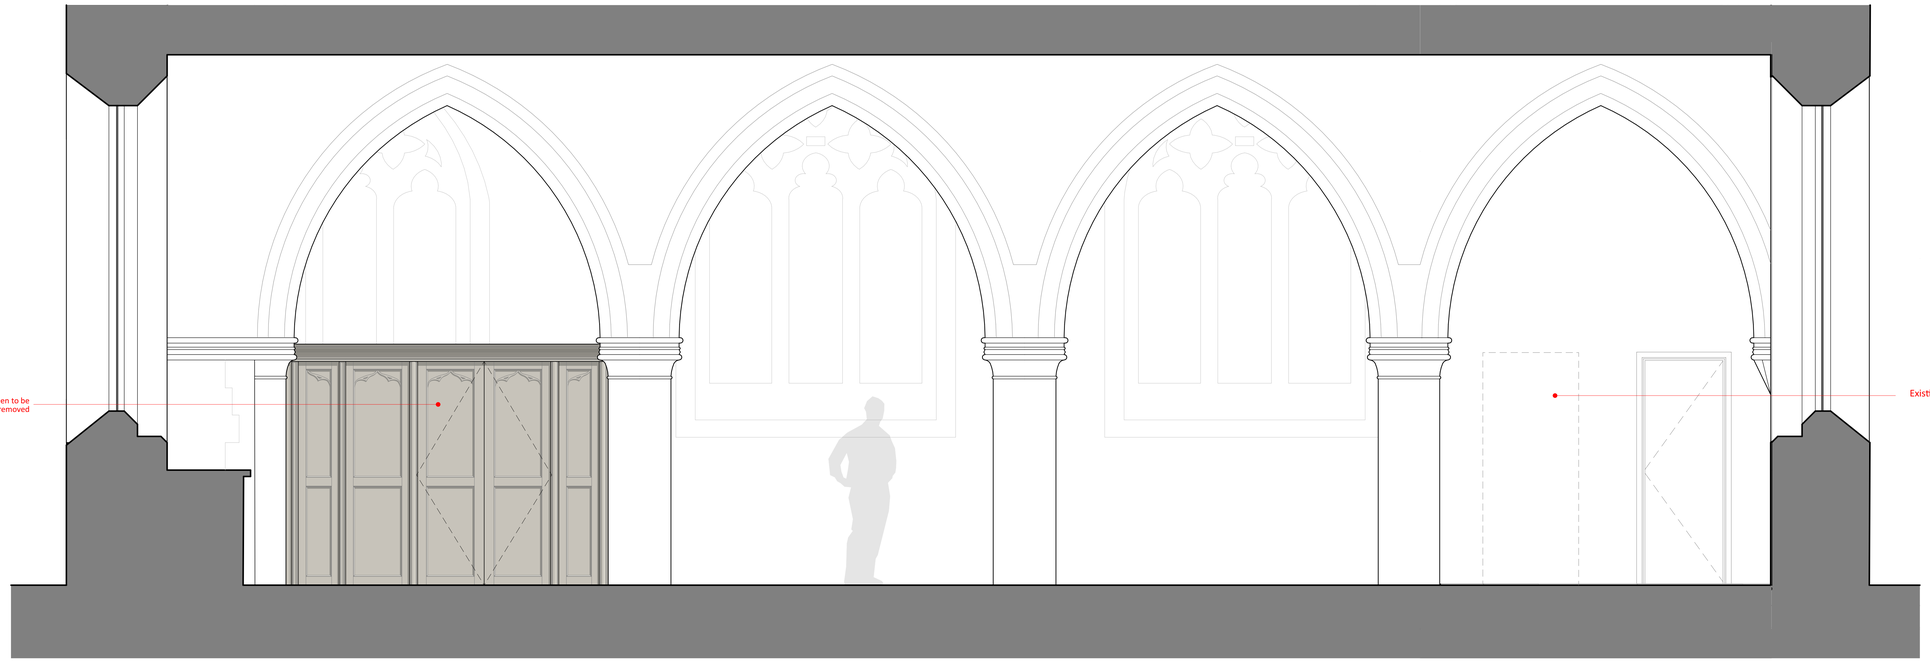

Existing doors to Vestry screen to be fixed in position and handles removed

Existing hatch removed

A Elevation 1:20

Rev.	Comment	Date	By
A	Limecrete slab and doors indicated	14-03-2025	IC
B	Floor plan added	30-04-2025	IC
C	Wall heaters omitted	20-04-2026	IC

Validity cannot be vouched for the accuracy of third party data OS, topographical or utility information, and cannot be held responsible for any inaccuracies in such data or plans. This drawing is copyright and may not be reproduced or used for any other purpose than that for which it was intended.

Project
Re-ordering of Outer North Aisle

The
Proposed Elevations

Drawing Number / (Revision)
164-01-06C

Revision ID
C

Scale
1:20 @ A1

Issue Date
20/04/2026

Lulworth House
High Street
Cheadle
Stoke-on-Trent
Staffordshire
ST10 1AR

01782 777000
admin@cruciform.com
www.cruciform.com

ARCHITECTURE
HERITAGE
PLANNING

CRUCI FORM